
INTERIM REVIEW DOCUMENTS
THESE DOCUMENTS ARE FOR REVIEW PURPOSES ONLY AND NOT INTENDED FOR BIDDING, PERMIT, OR CONSTRUCTION PURPOSES

LEGEND

= EXISTING TO REMAIN

= SPACE INCLUDED IN PHASE I EXPANSION

= OUTLINE OF EXISTING 1954 BUILDING

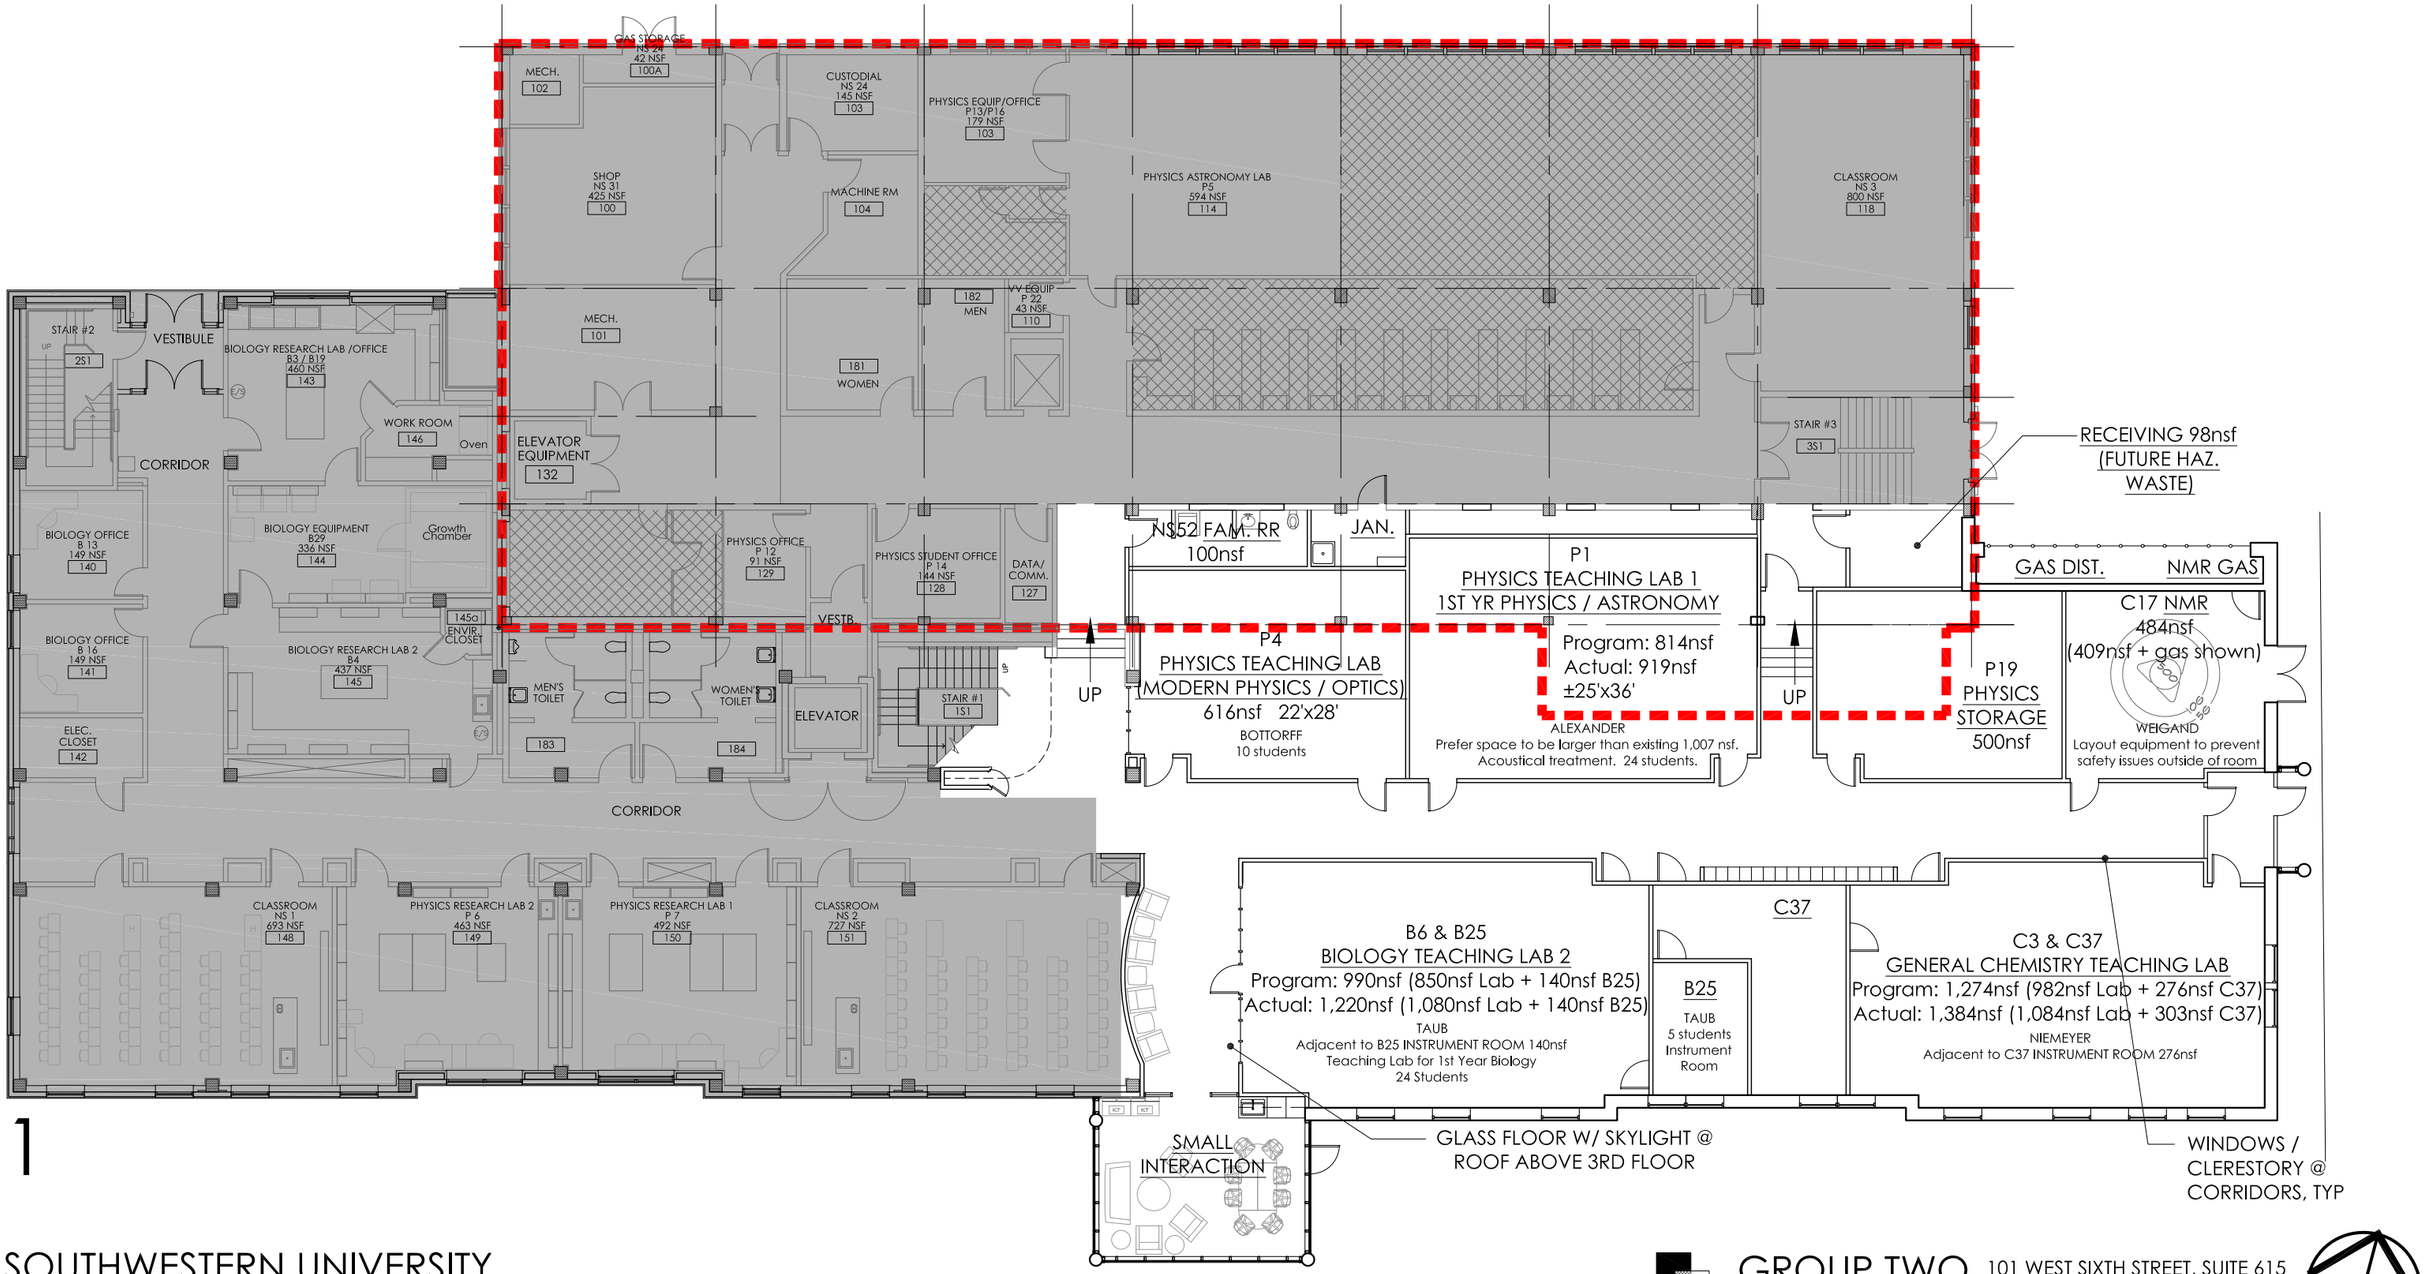

1

SOUTHWESTERN UNIVERSITY
FONDREN-JONES SCIENCE CENTER

PHASE I SCHEMATIC - FIRST FLOOR

GROUP TWO ARCHITECTURE
101 WEST SIXTH STREET, SUITE 615
AUSTIN, TEXAS 78701
V 512.478.6817 F 512.479.0459

FEBRUARY 15, 2013 1/16" = 1'-0" (PRINT ON 11X17)


INTERIM REVIEW DOCUMENTS
THESE DOCUMENTS ARE FOR REVIEW PURPOSES ONLY AND NOT INTENDED FOR BIDDING, PERMIT, OR CONSTRUCTION PURPOSES

LEGEND

= EXISTING TO REMAIN

= SPACE INCLUDED IN PHASE I EXPANSION

= OUTLINE OF EXISTING 1954 BUILDING

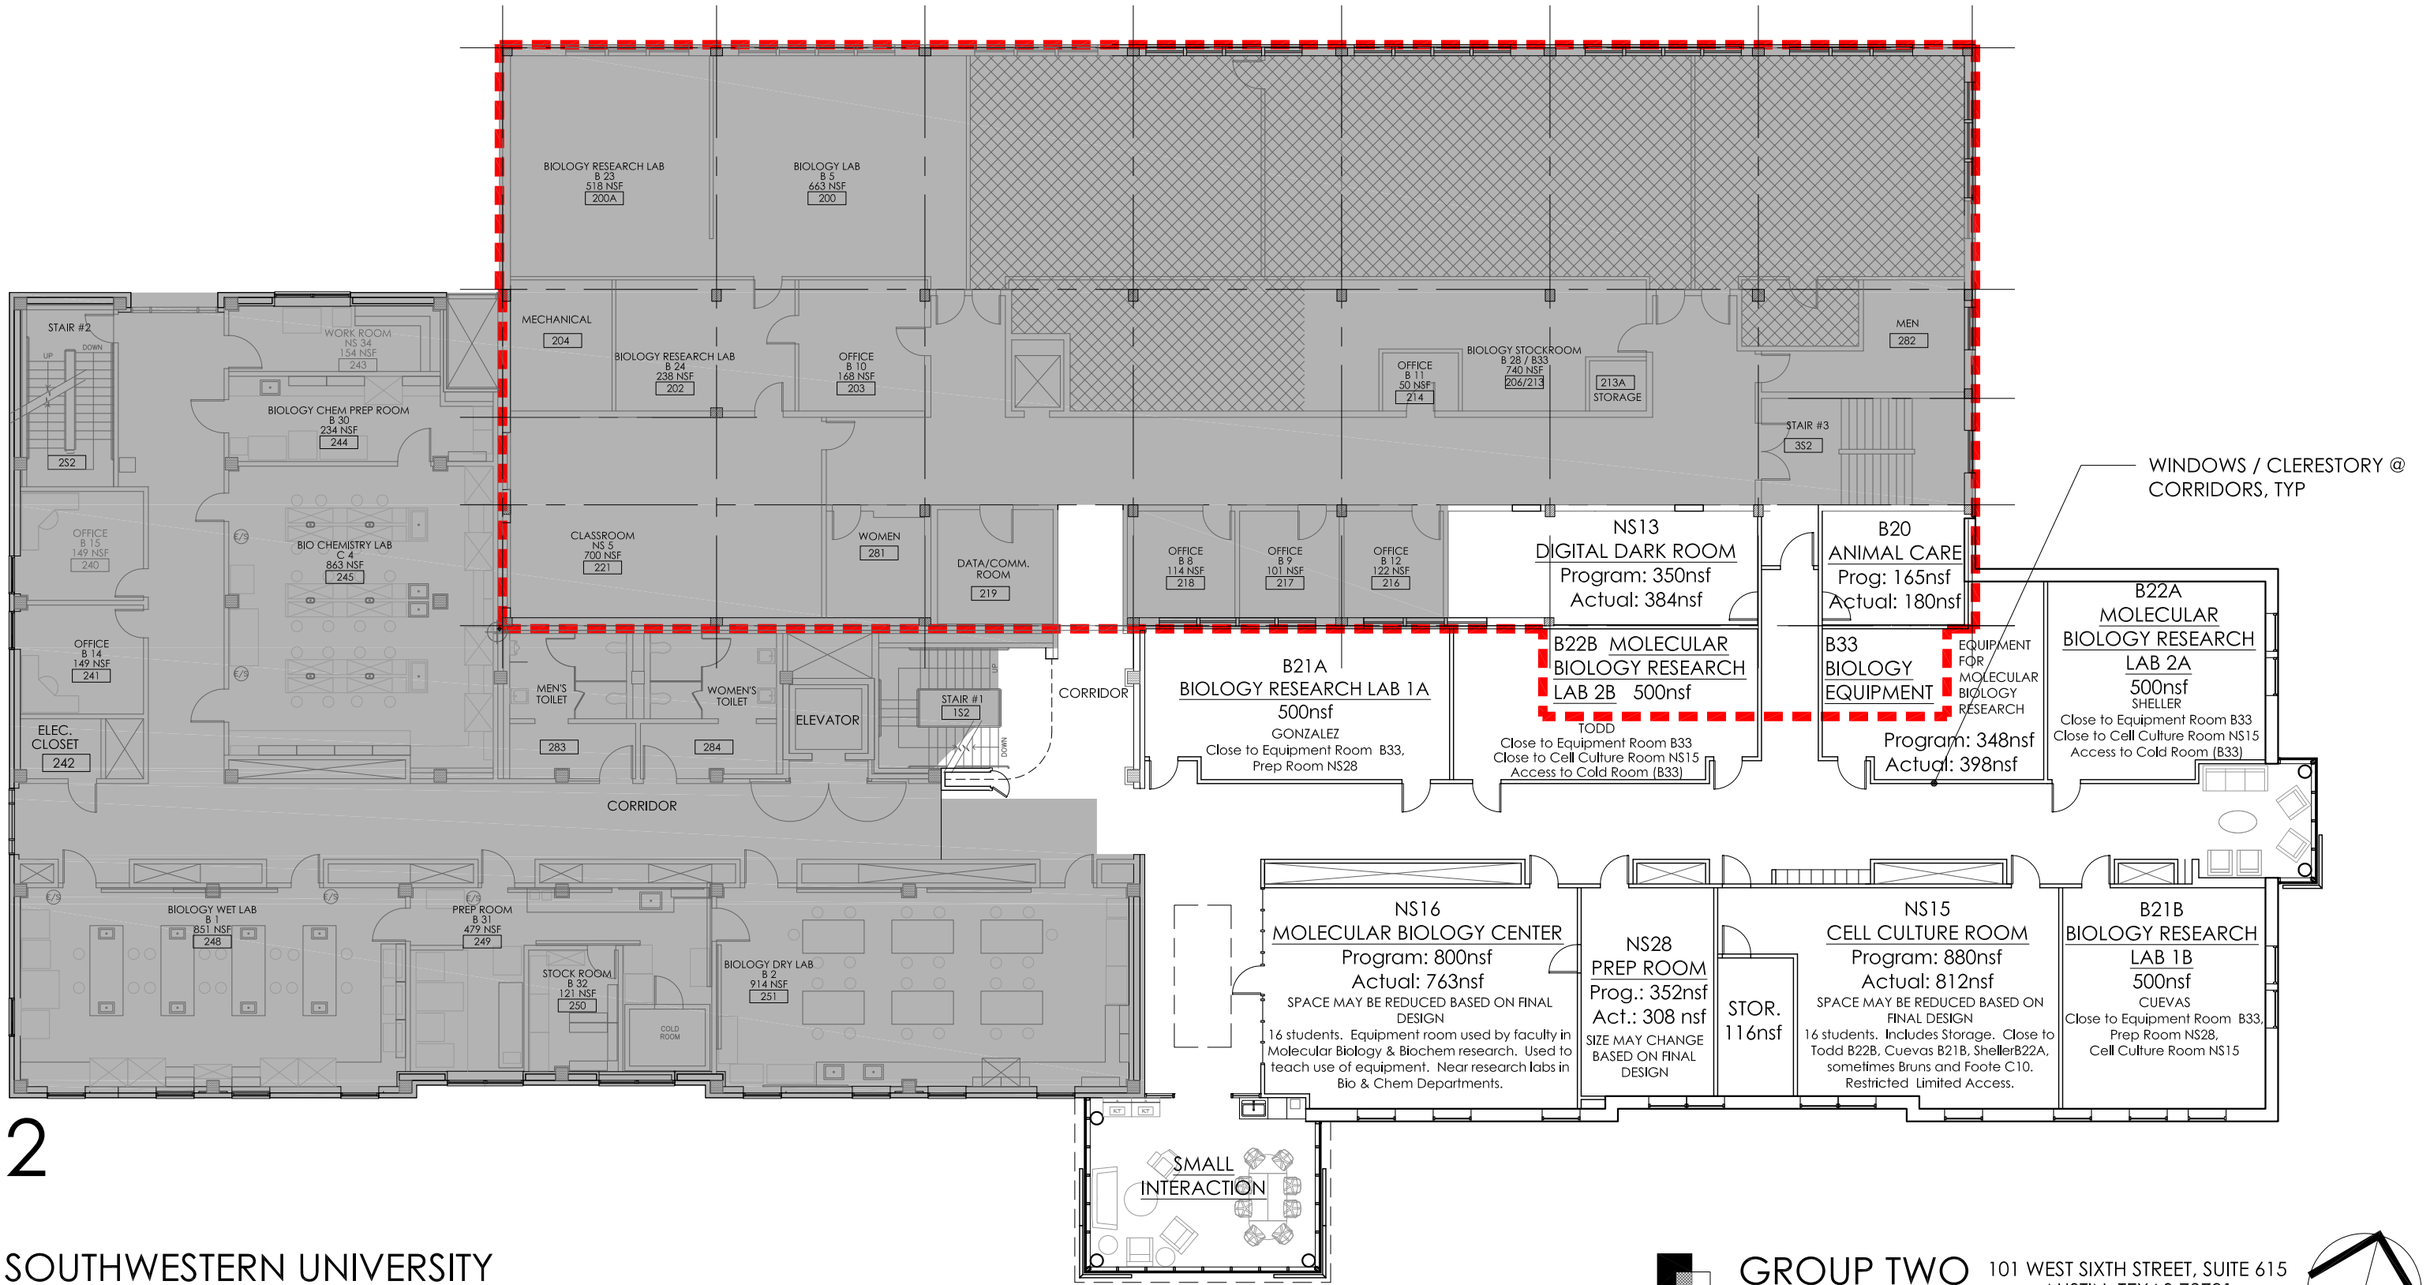

2

SOUTHWESTERN UNIVERSITY
FONDREN-JONES SCIENCE CENTER

PHASE I SCHEMATIC - SECOND FLOOR

GROUP TWO ARCHITECTURE
101 WEST SIXTH STREET, SUITE 615
AUSTIN, TEXAS 78701
V 512.478.6817 F 512.479.0459

FEBRUARY 15, 2013 1/16" = 1'-0" (PRINT ON 11X17)


INTERIM REVIEW DOCUMENTS
THESE DOCUMENTS ARE FOR REVIEW PURPOSES ONLY AND NOT INTENDED FOR BIDDING, PERMIT, OR CONSTRUCTION PURPOSES

LEGEND

= EXISTING TO REMAIN

= SPACE INCLUDED IN PHASE I EXPANSION

= OUTLINE OF EXISTING 1954 BUILDING

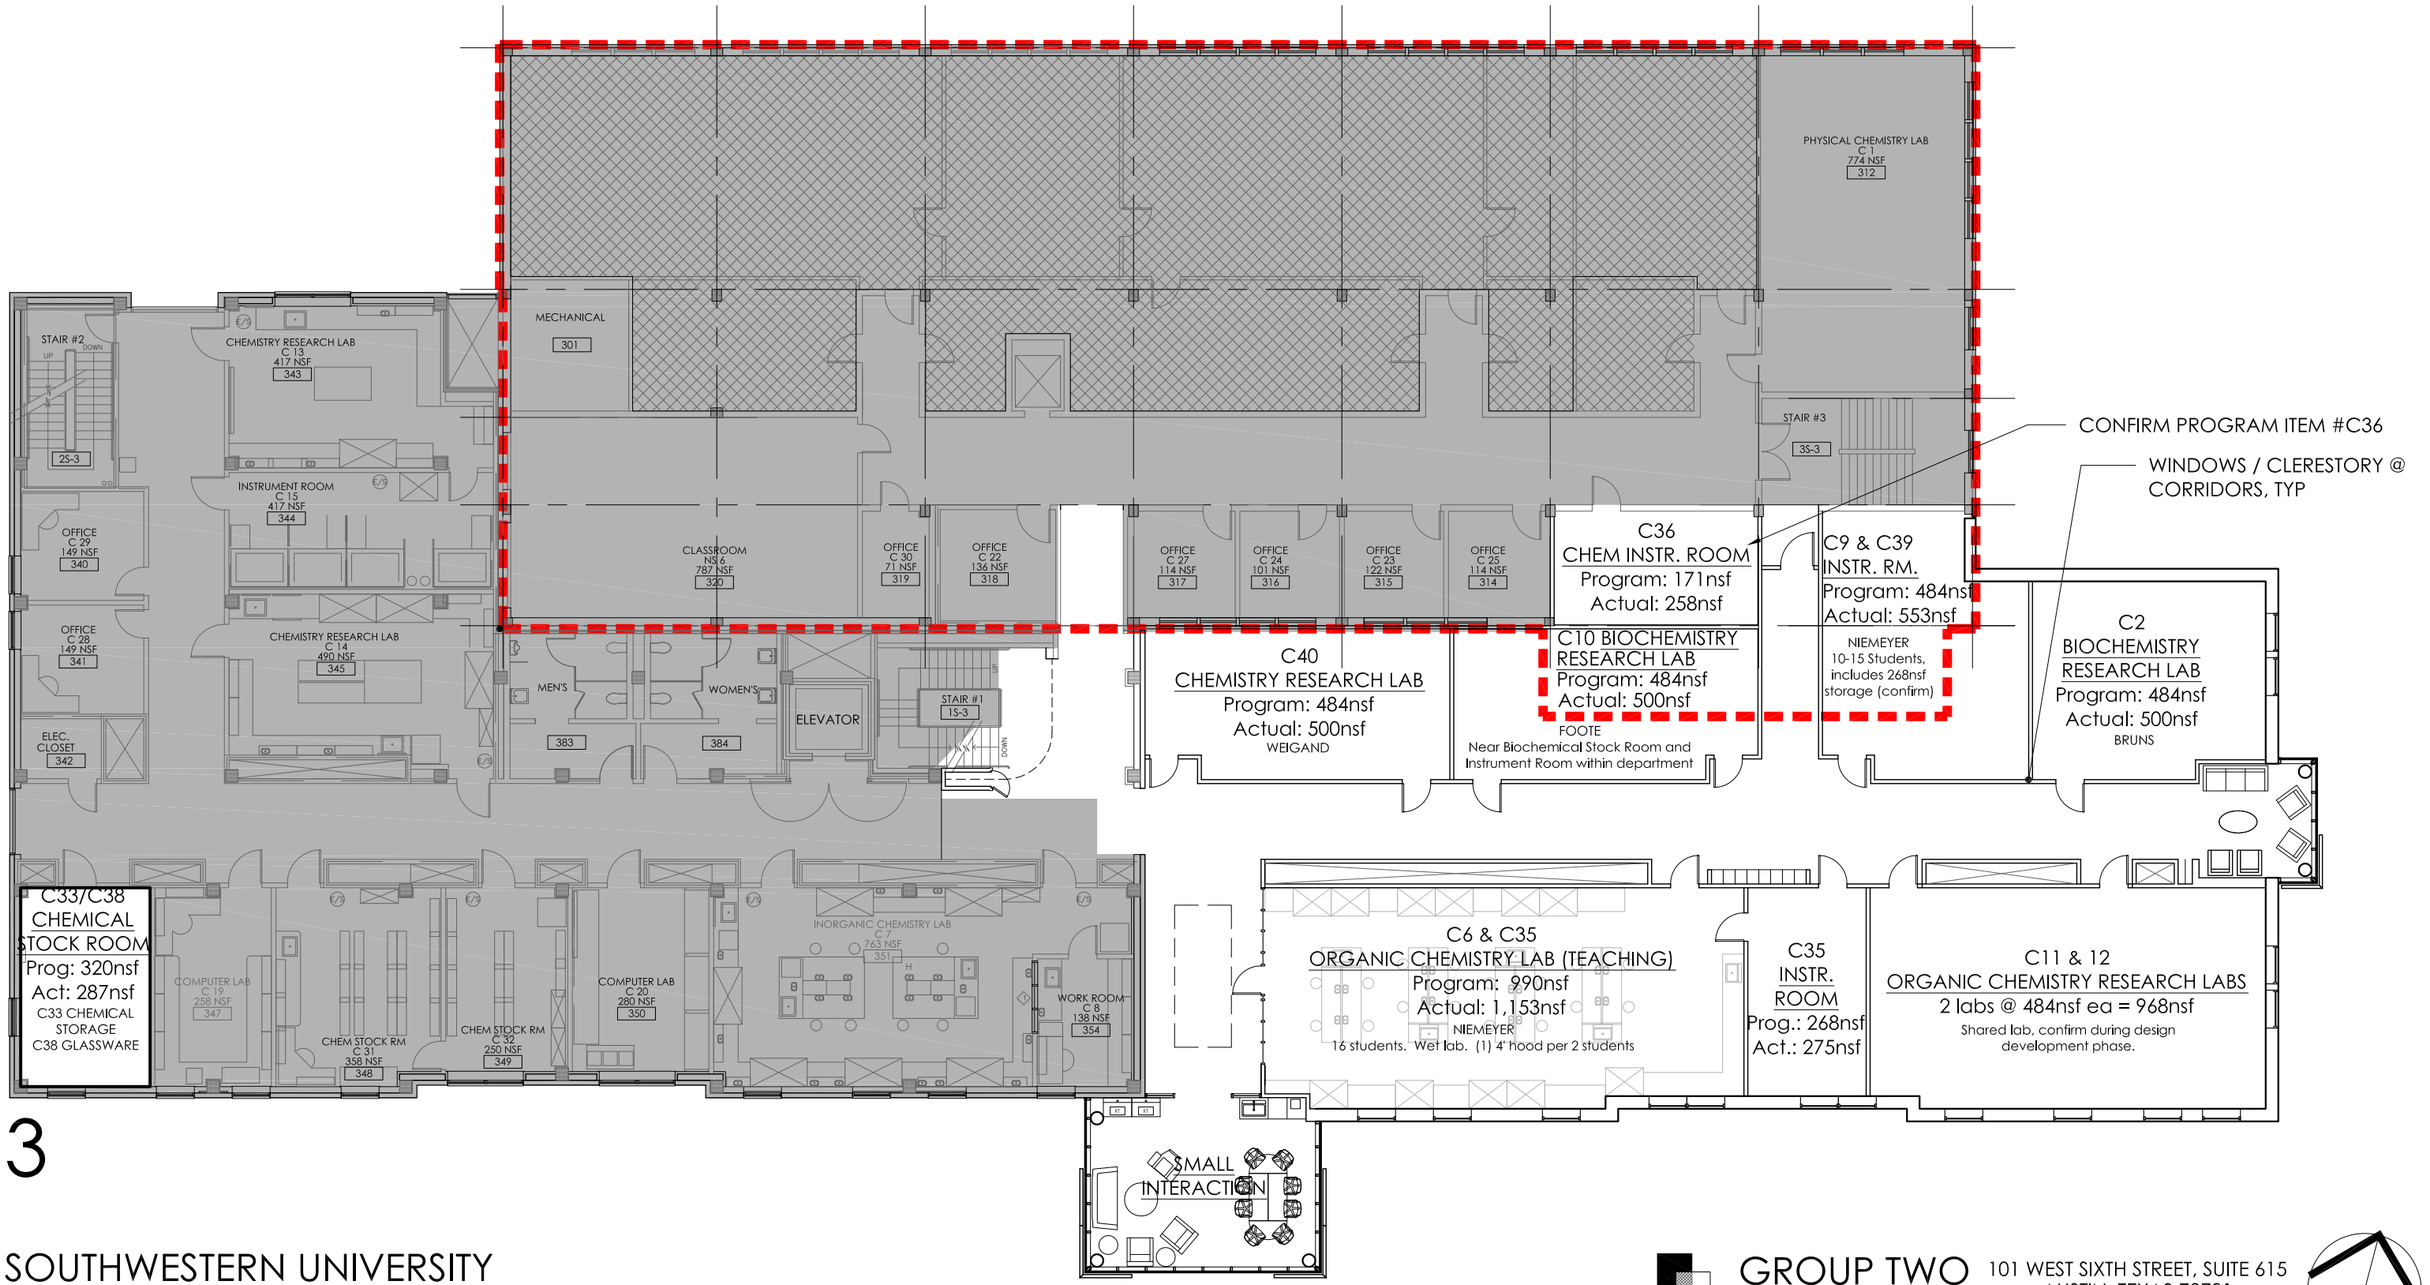

3

SOUTHWESTERN UNIVERSITY
FONDREN-JONES SCIENCE CENTER

PHASE I SCHEMATIC - THIRD FLOOR

GROUP TWO
ARCHITECTURE
101 WEST SIXTH STREET, SUITE 615
AUSTIN, TEXAS 78701
V 512.478.6817 F 512.479.0459

FEBRUARY 15, 2013 1/16" = 1'-0" (PRINT ON 11X17)